Name of work: Improvement & asphalting to 2nd Cross (pipe line no 9) Bhuvaneshwari Nagar 1st main & 2nd main road [illegible] Bhuvaneshwari [illegible] (pipe line no 9) in [illegible] ward no 14 - [illegible]

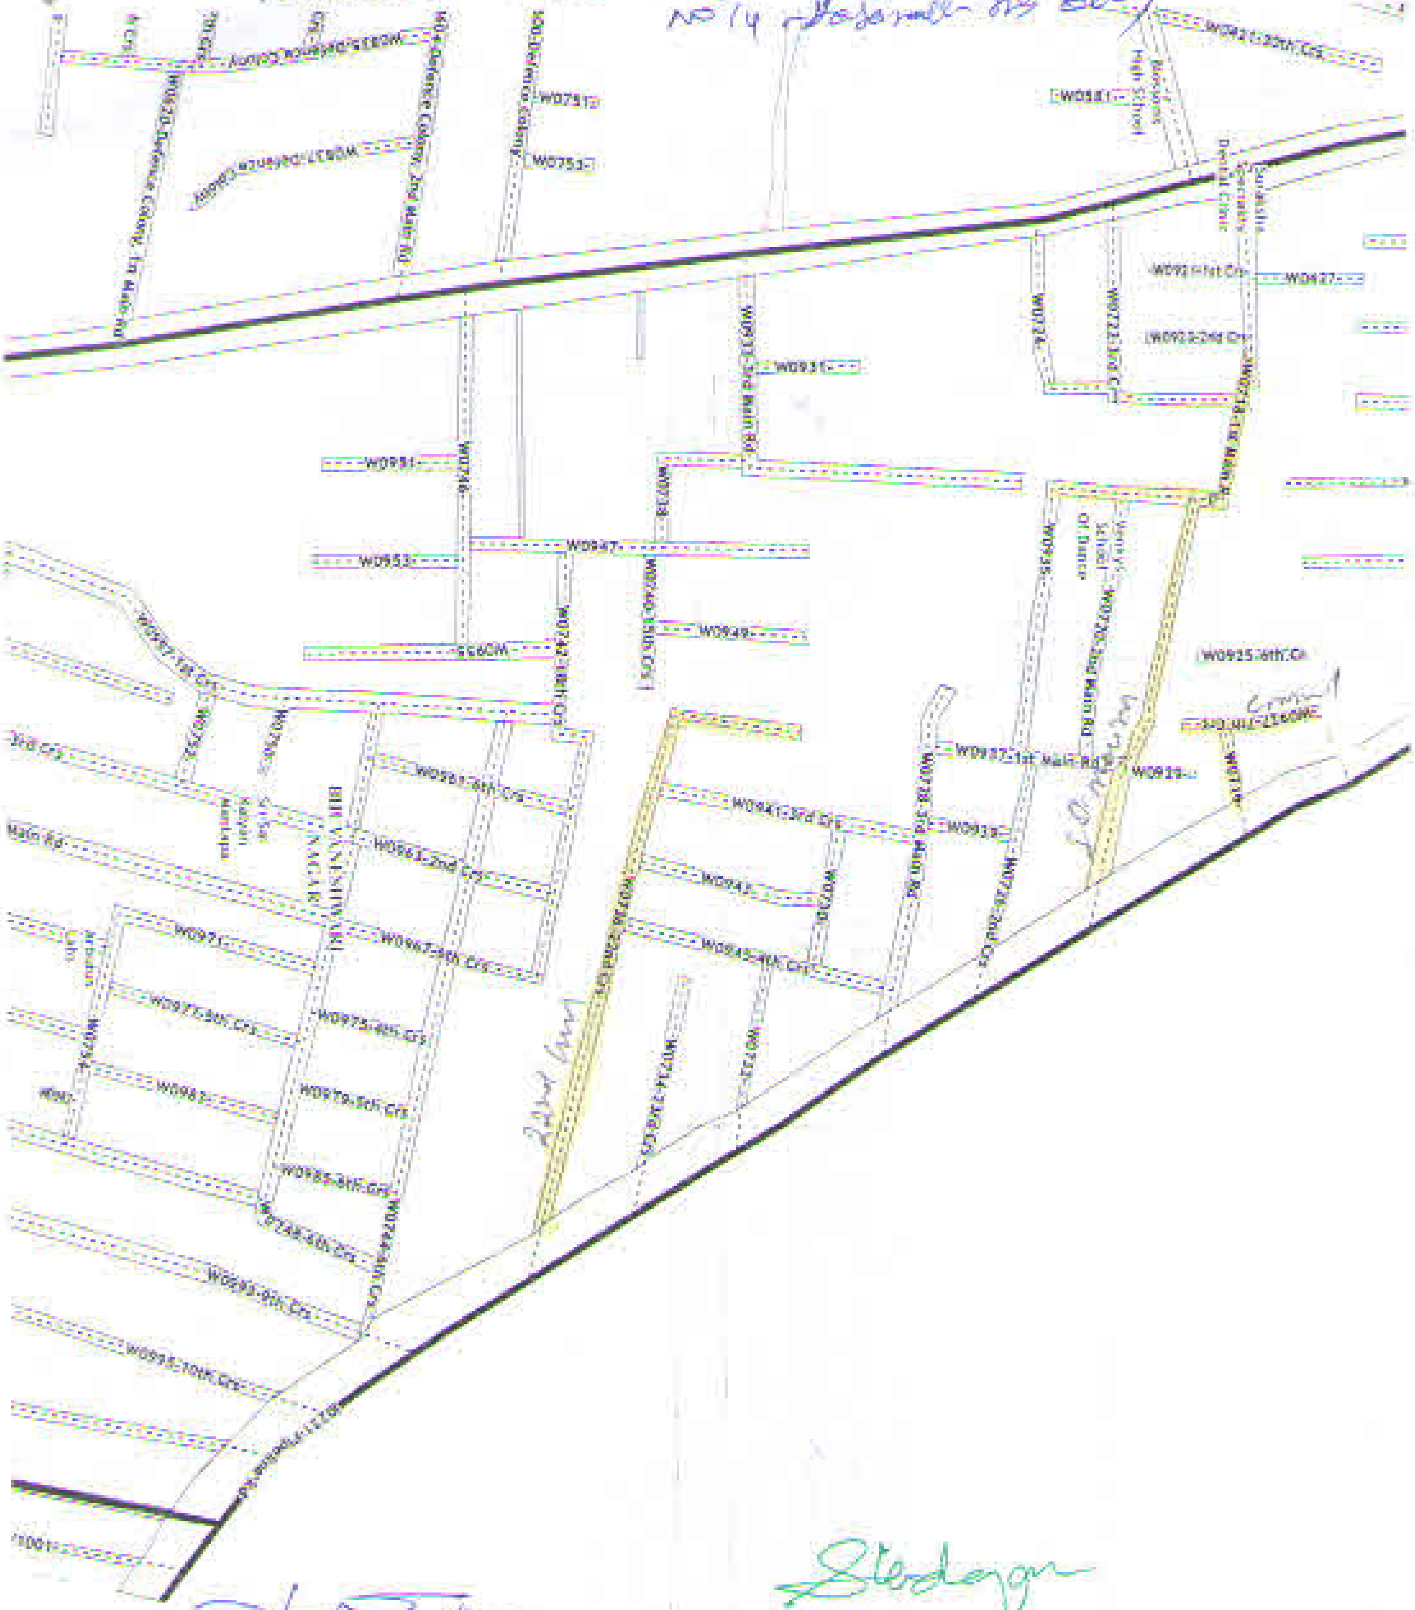
W0921-25th Crs
W0581
W0751
W0753
W0927
W0931
W0951
W0947
W0953
W0949
W0955
W0925-6th Cr
W0937-1st Main Rd
W0929
W0961-6th Crs
W0941-3rd Crs
W0939
W0963-2nd Crs
W0943
W0945-4th Crs
W0967-4th Crs
W0971
W0975-8th Crs
W0977-8th Crs
W0979-5th Crs
W0983
W0985-8th Crs
W0993-9th Crs
W0995-10th Crs
BHUVANESHWARI NAGAR
3rd Crs
Main Rd
2nd Cross
1st main
Cross 1